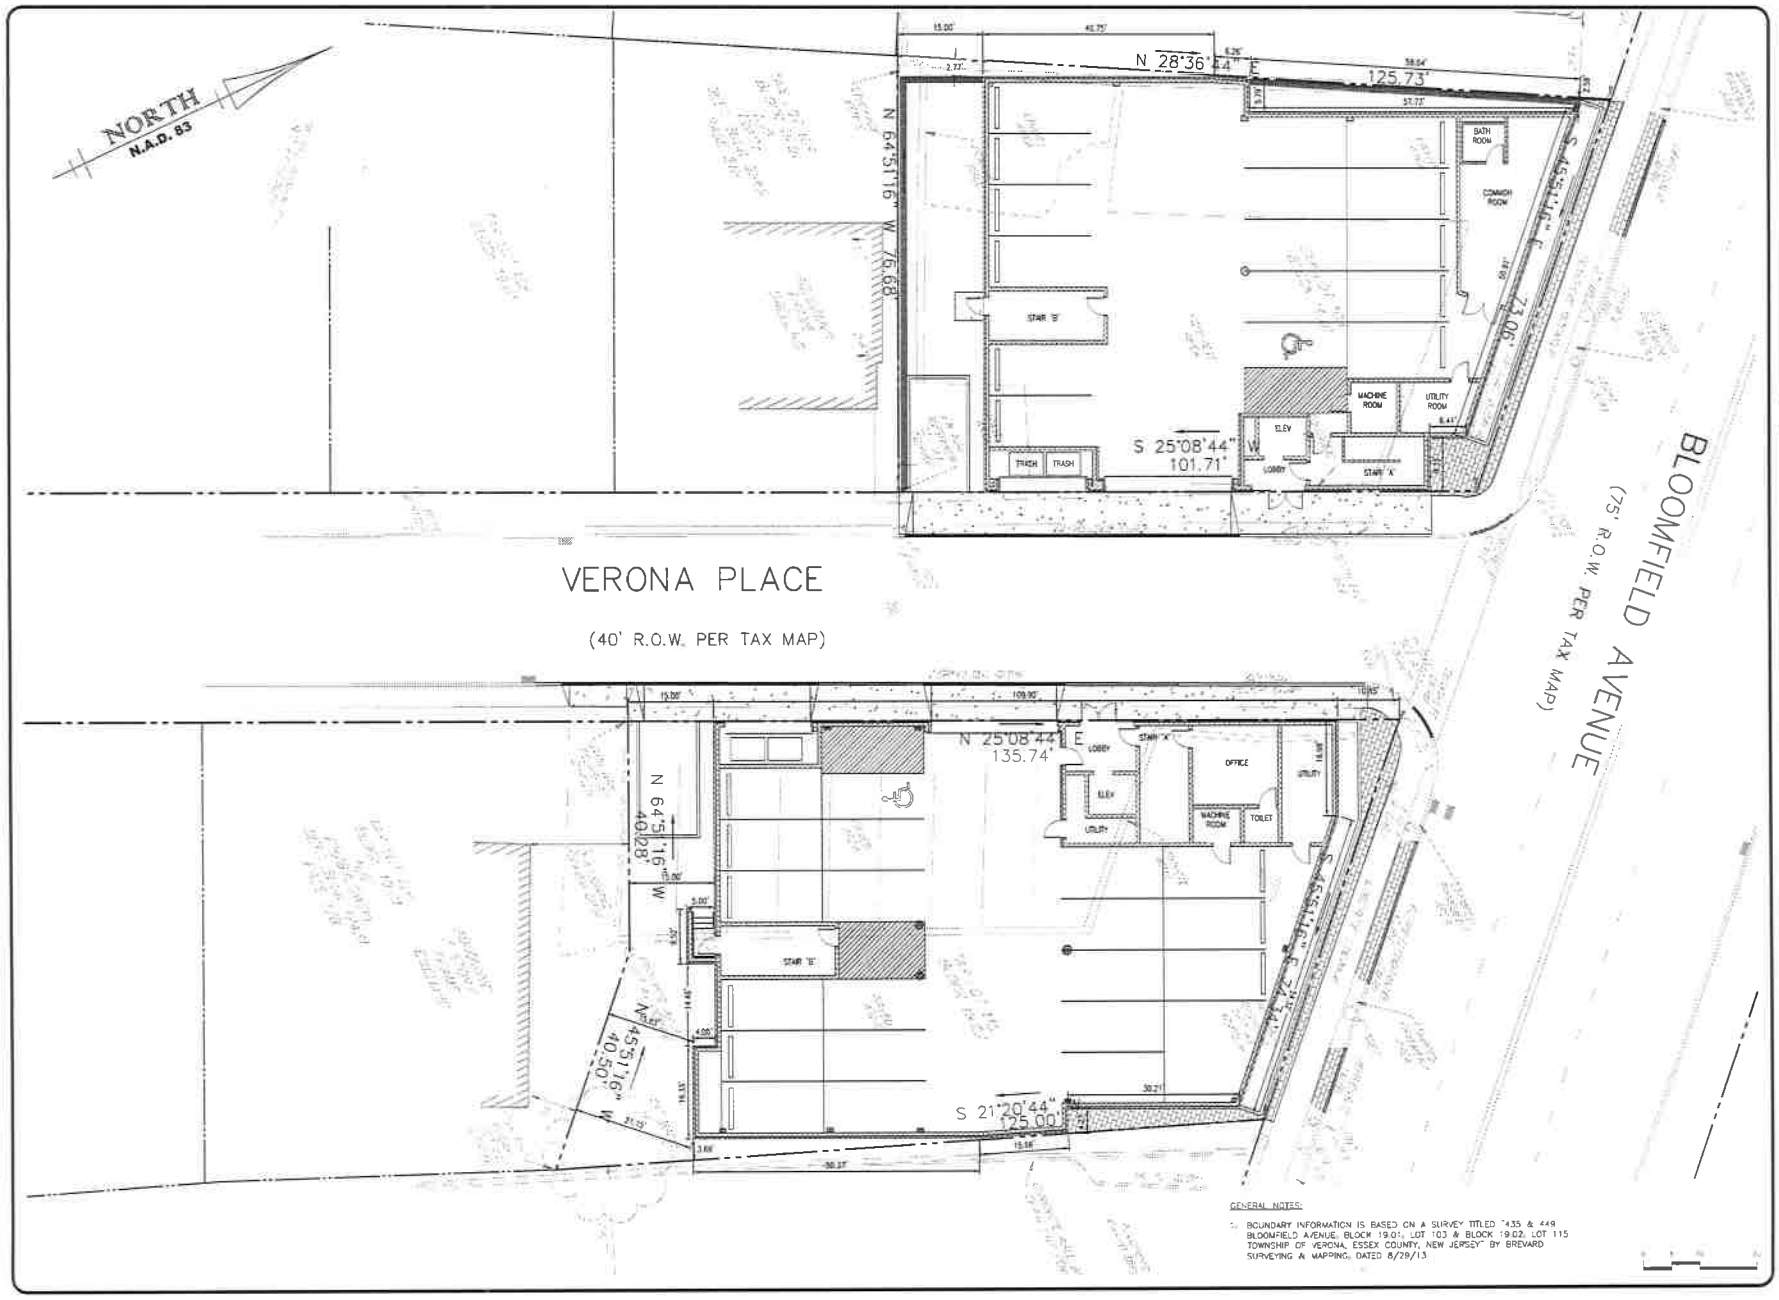

GENERAL NOTES:

1. BOUNDARY INFORMATION IS BASED ON A SURVEY TITLED "435 & 449 BLOOMFIELD AVENUE, BLOCK 19.01, LOT 103 & BLOCK 19.02, LOT 115 TOWNSHIP OF VERONA, ESSEX COUNTY, NEW JERSEY" BY BREVARD SURVEYING & MAPPING, DATED 8/29/13

Jarmel Kizel
ARCHITECTS AND ENGINEERS INC
42 OKNER PARKWAY
LIVINGSTON, NEW JERSEY 07039
TEL: 973.994.9669
FAX: 973.994.4069
www.jarmelkizel.com

Architecture
Engineering
Interior Design
Implementation Services

ISSUE

NO.	DATE	DESCRIPTION	INT
1	[illegible]	ZONING BOARD SUBMISSION	
2	[illegible]	RESOLUTION COMPLIANCE COUNTY PLANNING BOARD AND SOIL TECHNICAL SUBMISSION	
3	[illegible]	OWNERS FINAL REVIEW	
4	[illegible]	OWNERS REVIEW	
5	[illegible]	PRICE FOR BID	
6	[illegible]	FOR FIELD COORDINATION	
7	[illegible]	AMENDED APPROVAL	

REVISION

NO.	DATE	DESCRIPTION	INT
1	[illegible]	ADDED DIMENSIONS	
2	[illegible]	AMENDED APPROVAL	

PRINCIPALS
[illegible]

ASSOCIATES
[illegible]

Project:
VERONA PLACE
435 & 449 BLOOMFIELD AVENUE
TOWNSHIP OF VERONA
ESSEX COUNTY, NEW JERSEY
BLOCK 19.01, LOT 103 & BLOCK 19.02, LOT 115

Project No.: DEMAT-5-13-157
Scale: 1" = 10'
Drawn By: RL
Approved by: RJ

Drawing Name:
OVERALL SITE PLAN

Drawing Number: C-000A
Sheet No. 2 of 14
Issue Date: NOVEMBER 10, 2015
RICHARD A. JARMEL
PROFESSIONAL ENGINEER
N.J. LIC. #27491